MACHINERY WIPES

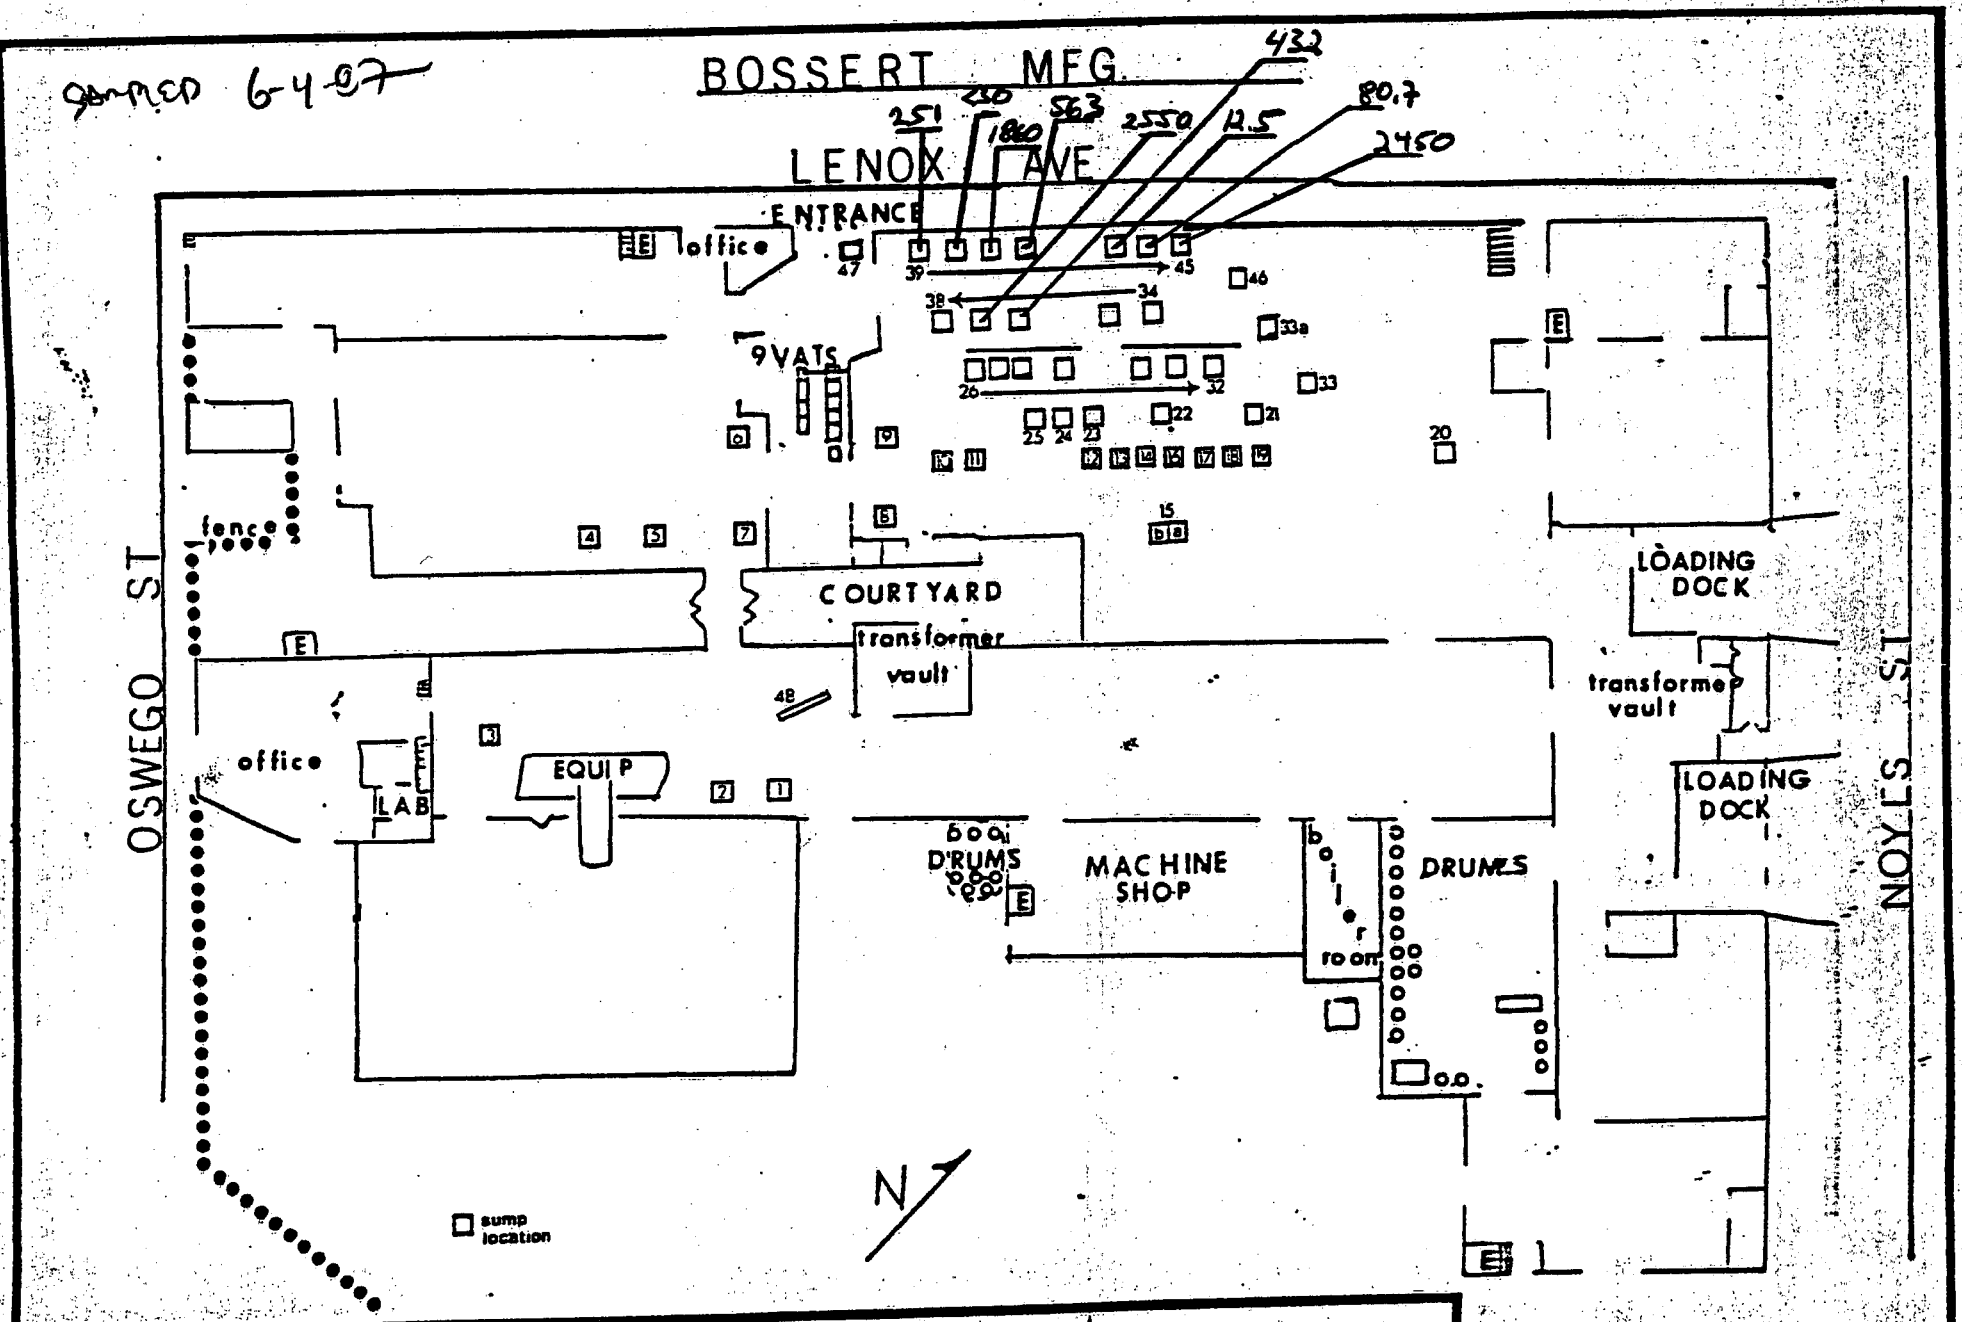

WESTON SPILL PREVENTION & EMERGENCY RESPONSE DIVISION	EPA PM ROTOLA	FIGURE
In association with ICF, Inc., Jacobs Engineering, Inc., & Tetra Tech, Inc.	TAT PM MARESCA	SUMP LOCATIONS BOSSERT MFG.

439042

TABLE 1
BOSSERT SITE
SITE NO. 633029
WIPE SAMPLES
PCBs (reported as Aroclor 1254)

PRESSES		
SAMPLE #	PCBs	Q
XP090	140	
XP101	30	U
XP102	250	
XP103	140	
XP106	30	U
XP107	60	U
XP108	50	U
XP112	430	
XP117	120	J
XP118	20	U
XP119	40	U
XP120	10	U
XP121	100	
XP123	680	
XP124	200	
XP128	420	
XP133	750	
XP135	20	U
XP137	870	
XP138	1800	
XP170	70	
XP200	90	
XP201	280	
XP202	330	
XP204	260	
XP205	1000	
XP206	30	U
XP513	410	

DEBRIS		
SAMPLE #	PCBs	Q
XD001	140	
XD002	110	
XD003	40	J
XD004	20	
XD005	160	
XD006	60	J
XD007	130	
XD008	2	
XD009	40	

DRUMS		
SAMPLE #	PCBs	Q
XB001	9	
XB002	20	
XB003	7	

CRATES		
SAMPLE #	PCBs	Q
XC001	30	J
XC002	2	U
XC003	2	U

Units = µg/100 cm2
J = Estimated value
U = Compound analyzed for but not detected.
As stated in Section 3.1, press numbers correspond to numeric portion of wipe sample designation.
As stated in Section 3.1, debris samples were collected from various articles of metal debris.
As stated in Section 8.1, crate samples were collected from the metal portion of large steel and wood transport crates.
As stated in Section 3.1, drum samples were collected from the exterior of three 55-gal drums located in Area 3.
Samples were collected from December 8, 1993 until December 14, 1993 by Kyle Thomas (O'Brien & Gere Engineers), and Patricia Rosato and Jeff Bullis (Stetson-Harza).
As stated in the QAPP for the project, samples were analyzed using USEPA Method 8080 by H2M Labs, Inc. Data were validated by Data Validation Services, North Creek, New York.

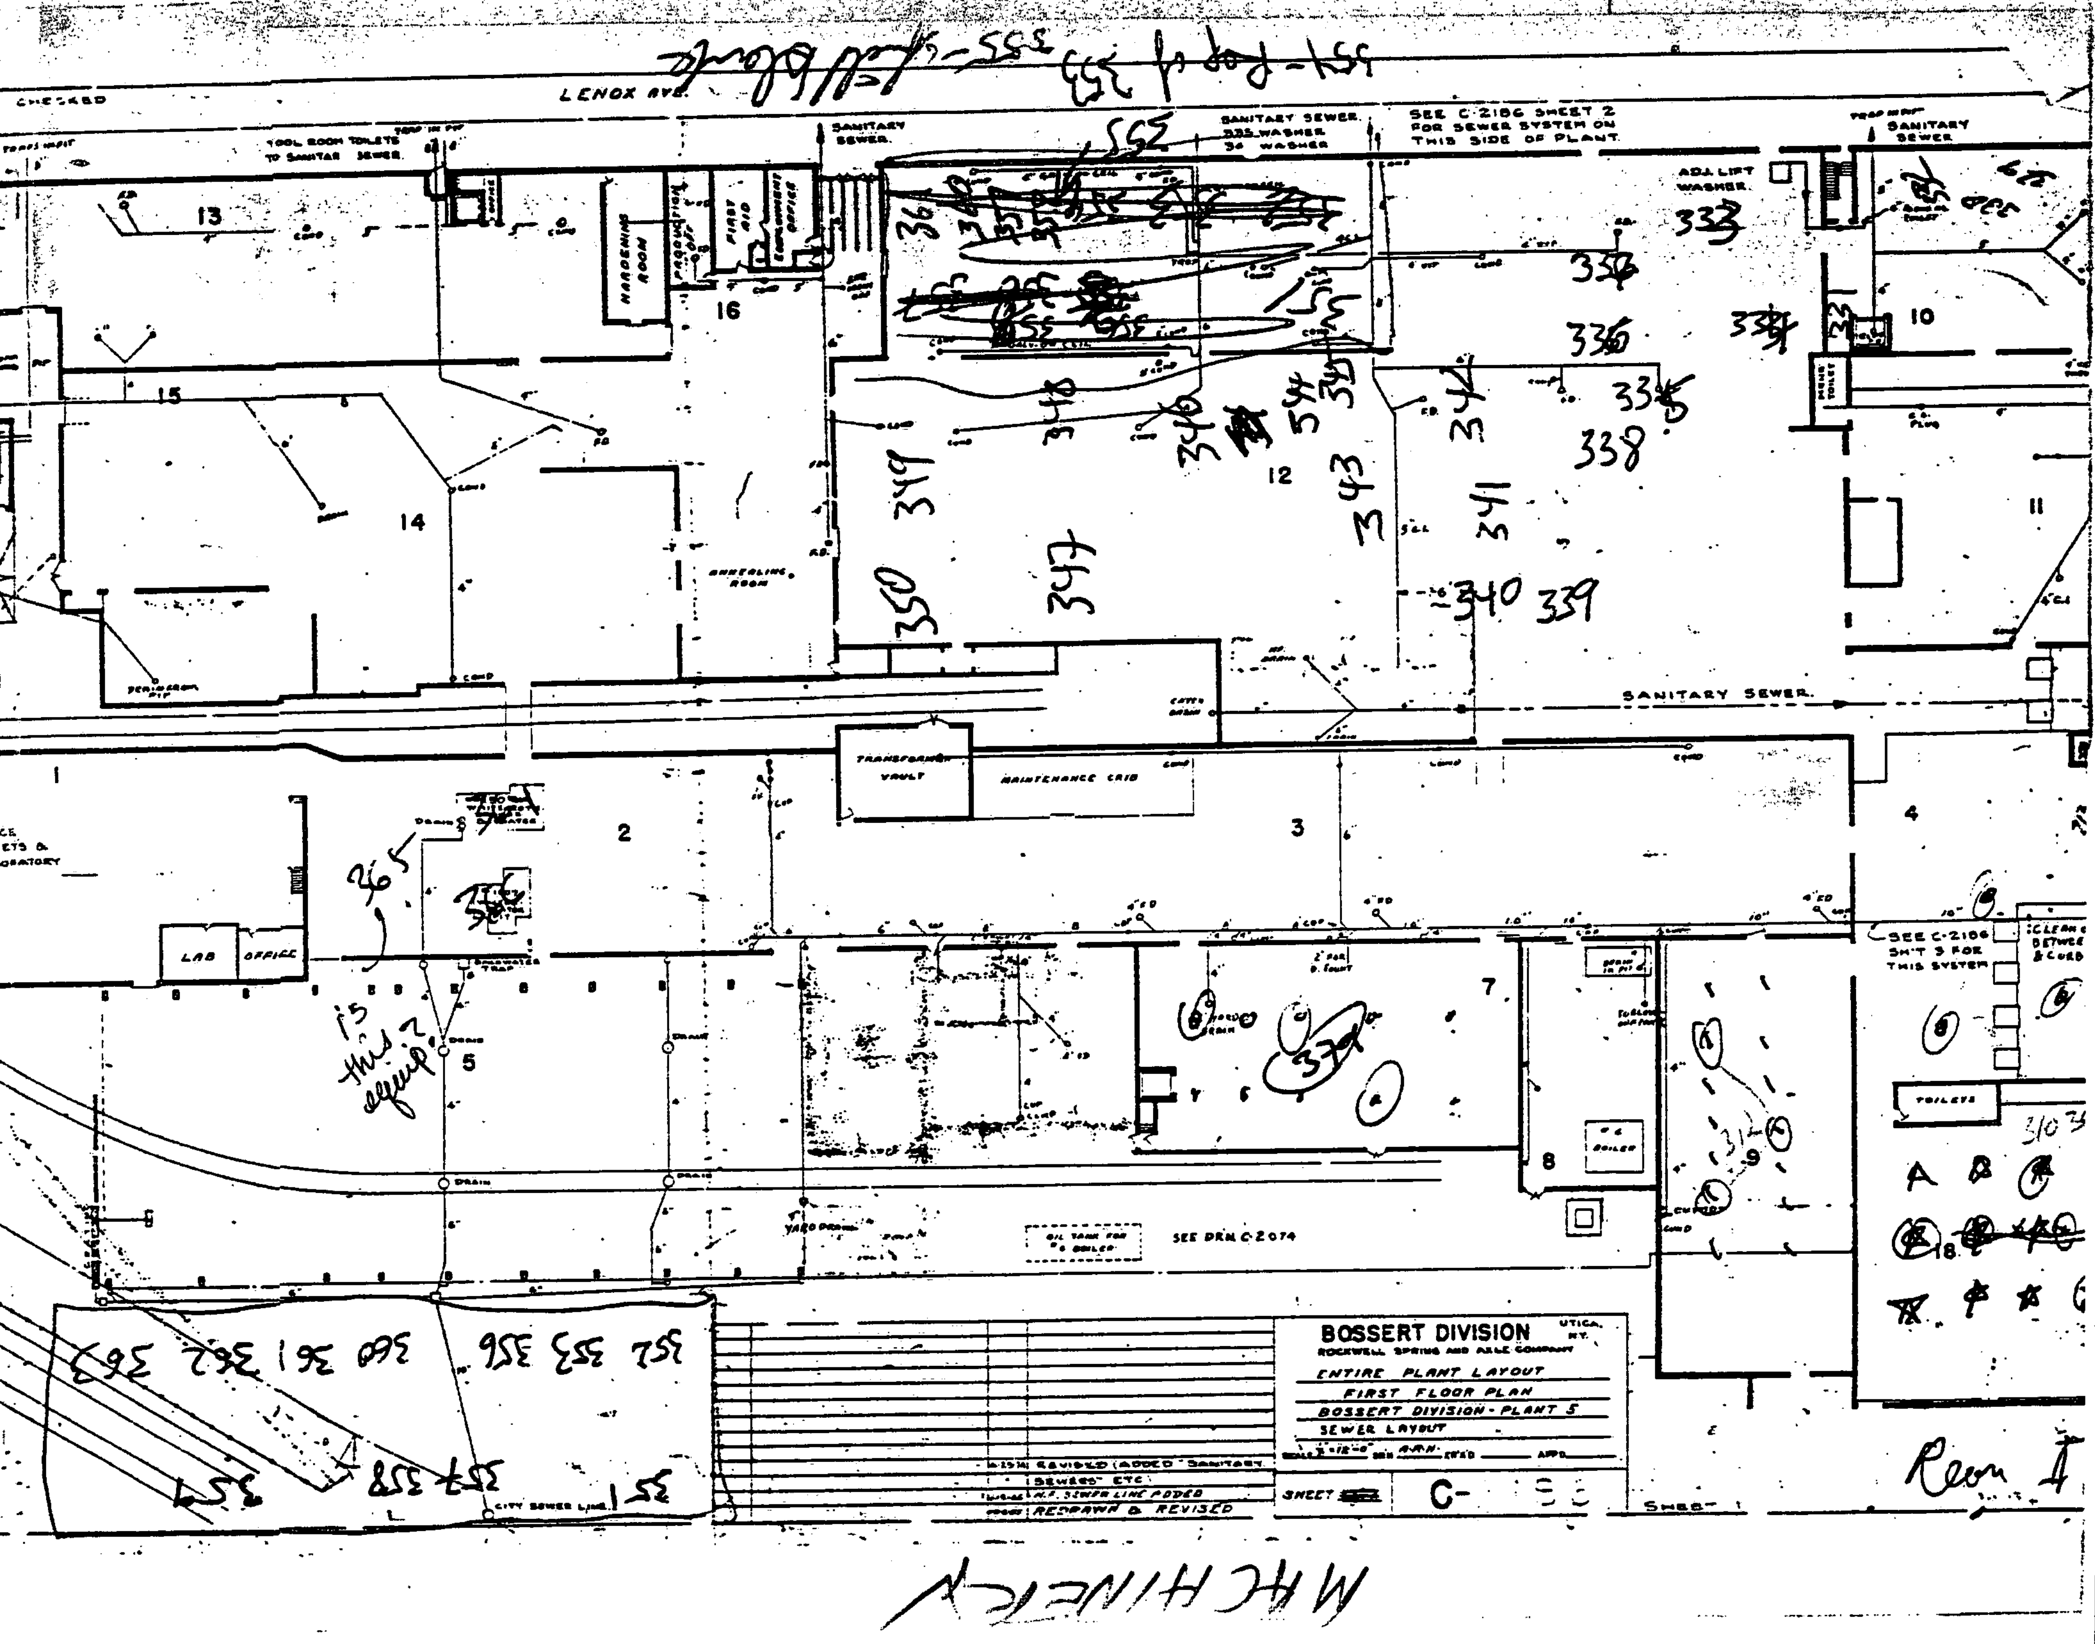
LENOX AVE.
CHECKED
TOOL ROOM TOILETS TO SANITARY SEWER
SANITARY SEWER
SANITARY SEWER 335 WASHER 34 WASHER
SEE C-2186 SHEET 2 FOR SEWER SYSTEM ON THIS SIDE OF PLANT
ADJ. LIFT WASHER
HARDENING ROOM
PRODUCTION OFF.
FIRST AID
EMPLOYMENT OFFICE
ANNEALING ROOM
TRANSFORMER VAULT
MAINTENANCE CRIB
CATCH BASIN
SANITARY SEWER
LAB
OFFICE
TOILETS
SEE DRN C-2074
OIL TANK FOR BOILER
YARD DRAIN
SEE C-2186 SH'T 3 FOR THIS SYSTEM
CITY SEWER LINE
BOSSERT DIVISION
UTICA, N.Y.
ROCKWELL SPRING AND AXLE COMPANY
ENTIRE PLANT LAYOUT
FIRST FLOOR PLAN
BOSSERT DIVISION - PLANT 5
SEWER LAYOUT
REVISED (ADDED SANITARY SEWERS) ETC.
REDRAWN & REVISED
SHEET
C-
1
2
3
4
5
7
8
9
10
11
12
13
14
15
16
is this equip?
Reon I

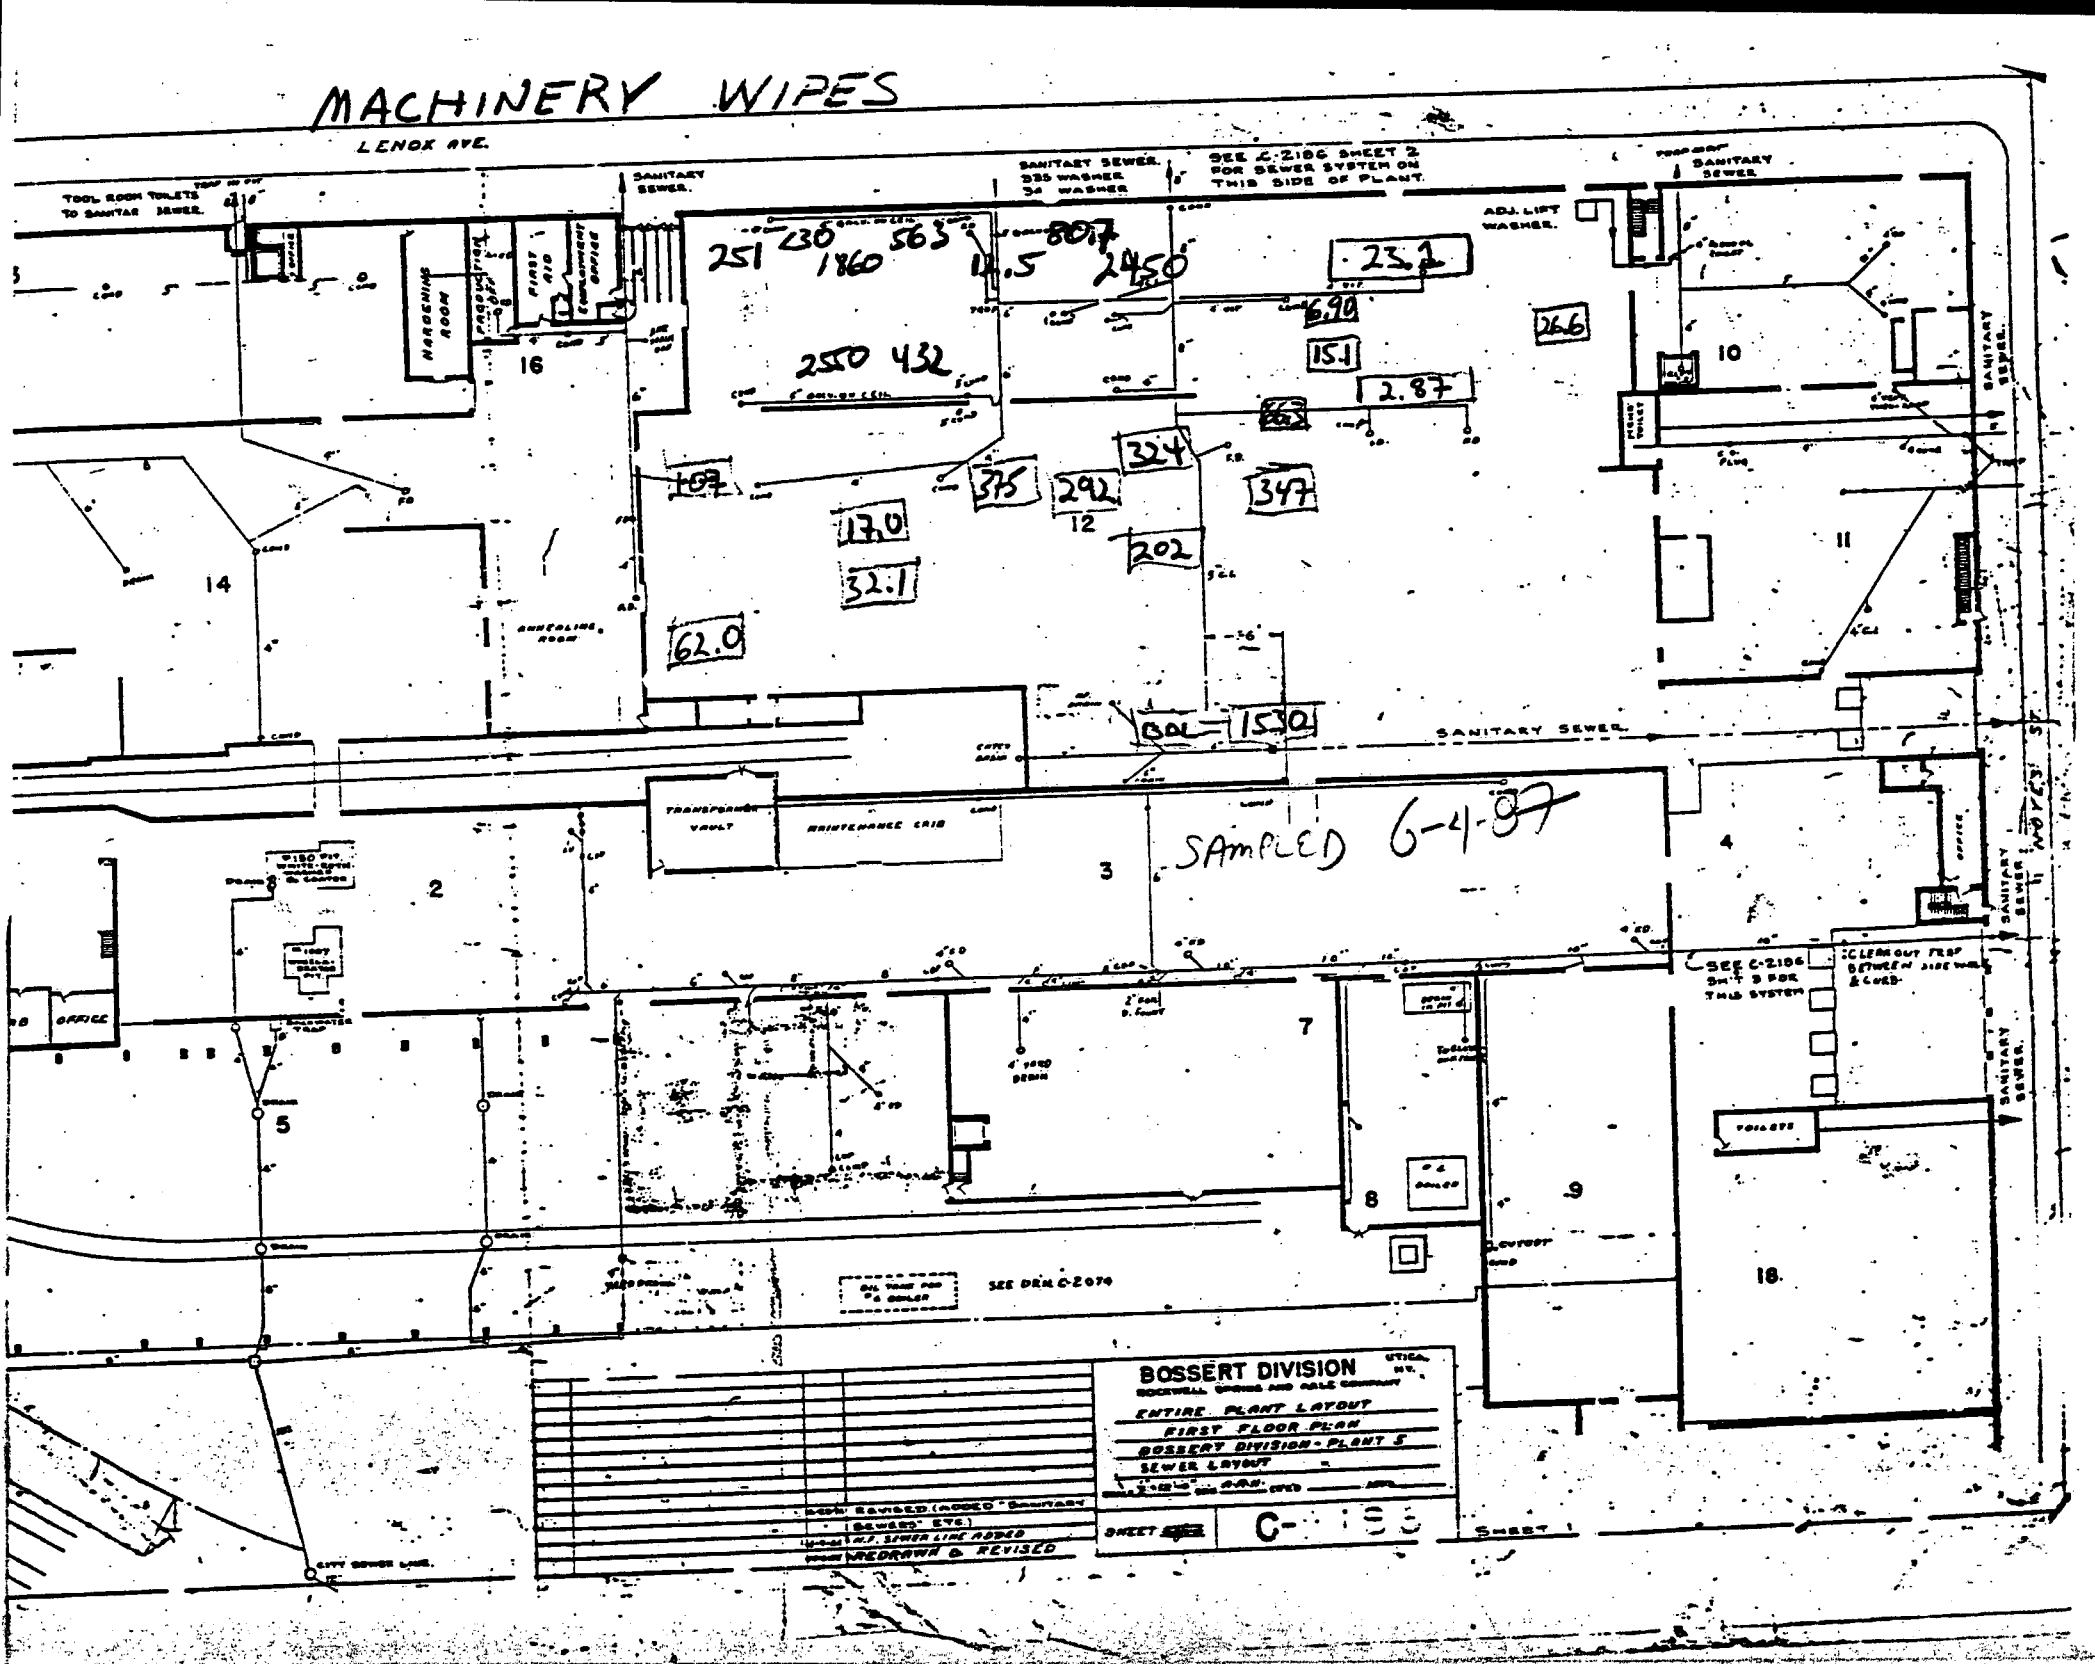
MACHINERY WIPES
LENOX AVE.
TOOL ROOM TOILETS TO SANITAR SEWER.
SANITARY SEWER.
SANITARY SEWER. 235 WASHER 34 WASHER
SEE C-2106 SHEET 2 FOR SEWER SYSTEM ON THIS SIDE OF PLANT.
ADJ. LIFT WASHER.
SANITARY SEWER
HARDENING ROOM
FIRST AID
16
10
11
14
12
1
2
3
4
5
7
8
9
18
251
230
1860
563
14.5
807
2450
2550
432
23.2
6.90
15.1
2.87
266
107
375
292
324
347
202
17.0
32.1
62.0
801
1530
SAMPLED 6-4-87
SANITARY SEWER
TRANSFORMER VAULT
MAINTENANCE CRIB
OFFICE
SEE C-2106 SHT 3 FOR THIS SYSTEM
CLEAN OUT PROP BETWEEN SIDE WALK & CURB
TOILETS
SEE DRW. C-2074
CITY SEWER LINE.
BOSSERT DIVISION
ROCKWELL SPRING AND AXLE COMPANY
UTICA, N.Y.
ENTIRE PLANT LAYOUT
FIRST FLOOR PLAN
BOSSERT DIVISION - PLANT 5
SEWER LAYOUT
SCALE 1" = 40'-0"
DRAWN
CHECKED
APPD.
REVISED (ADDED "SANITARY SEWERS" ETC.)
N.Y. SEWER LINE ADDED
REDRAWN & REVISED
SHEET NO. C-
SHEET 1

MACHINERY WIPES

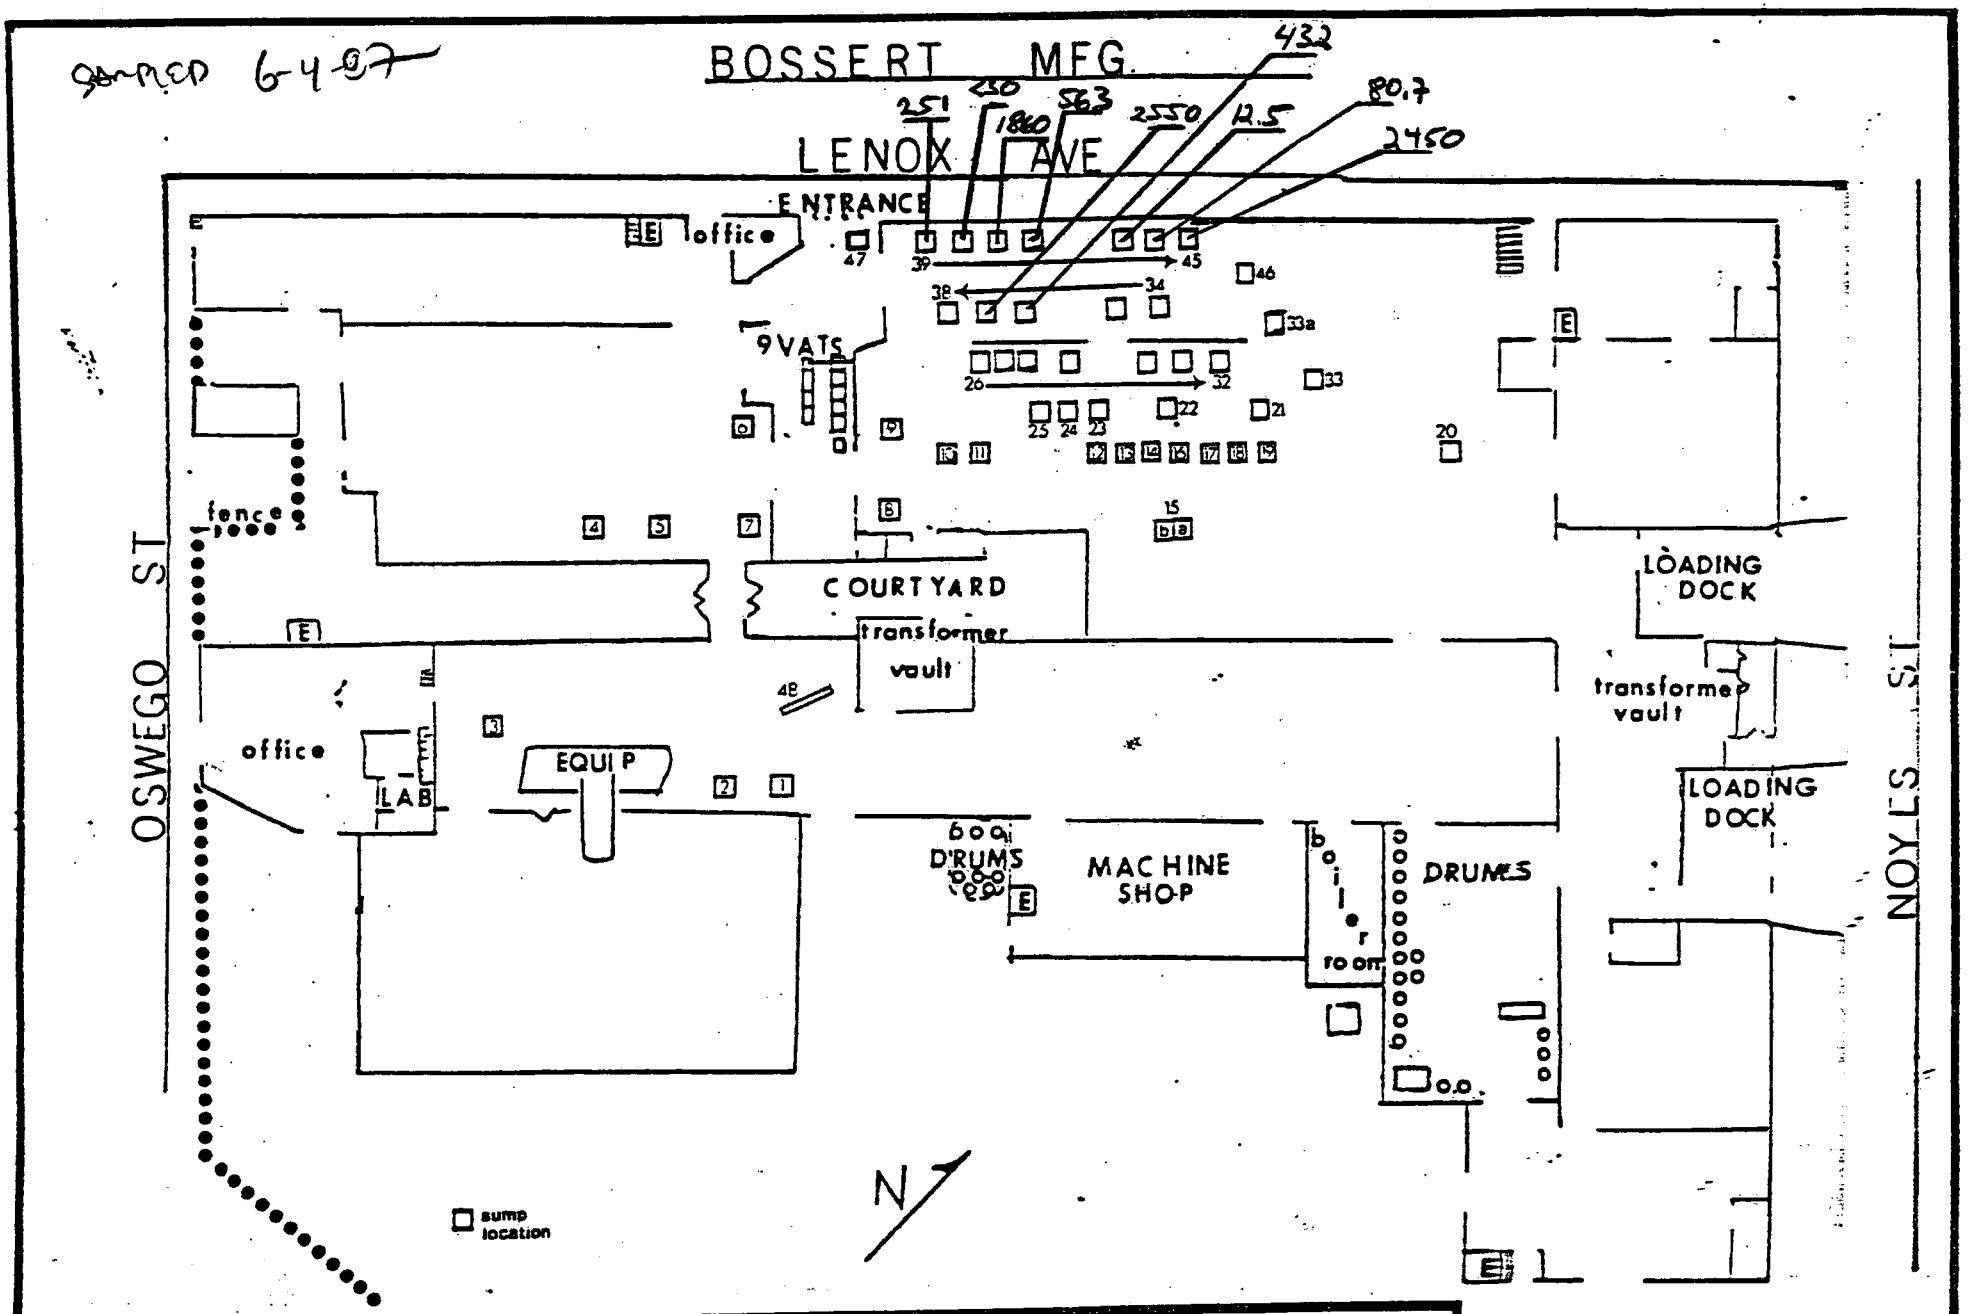

WESTON SPILL PREVENTION & EMERGENCY RESPONSE DIVISION	EPA PM ROTOLA	FIGURE
In association with ICF, Inc., Jacobs Engineering, Inc., & Tetra Tech, Inc.	TAT PM MARESCA	SUMP LOCATIONS BOSSERT MFG.